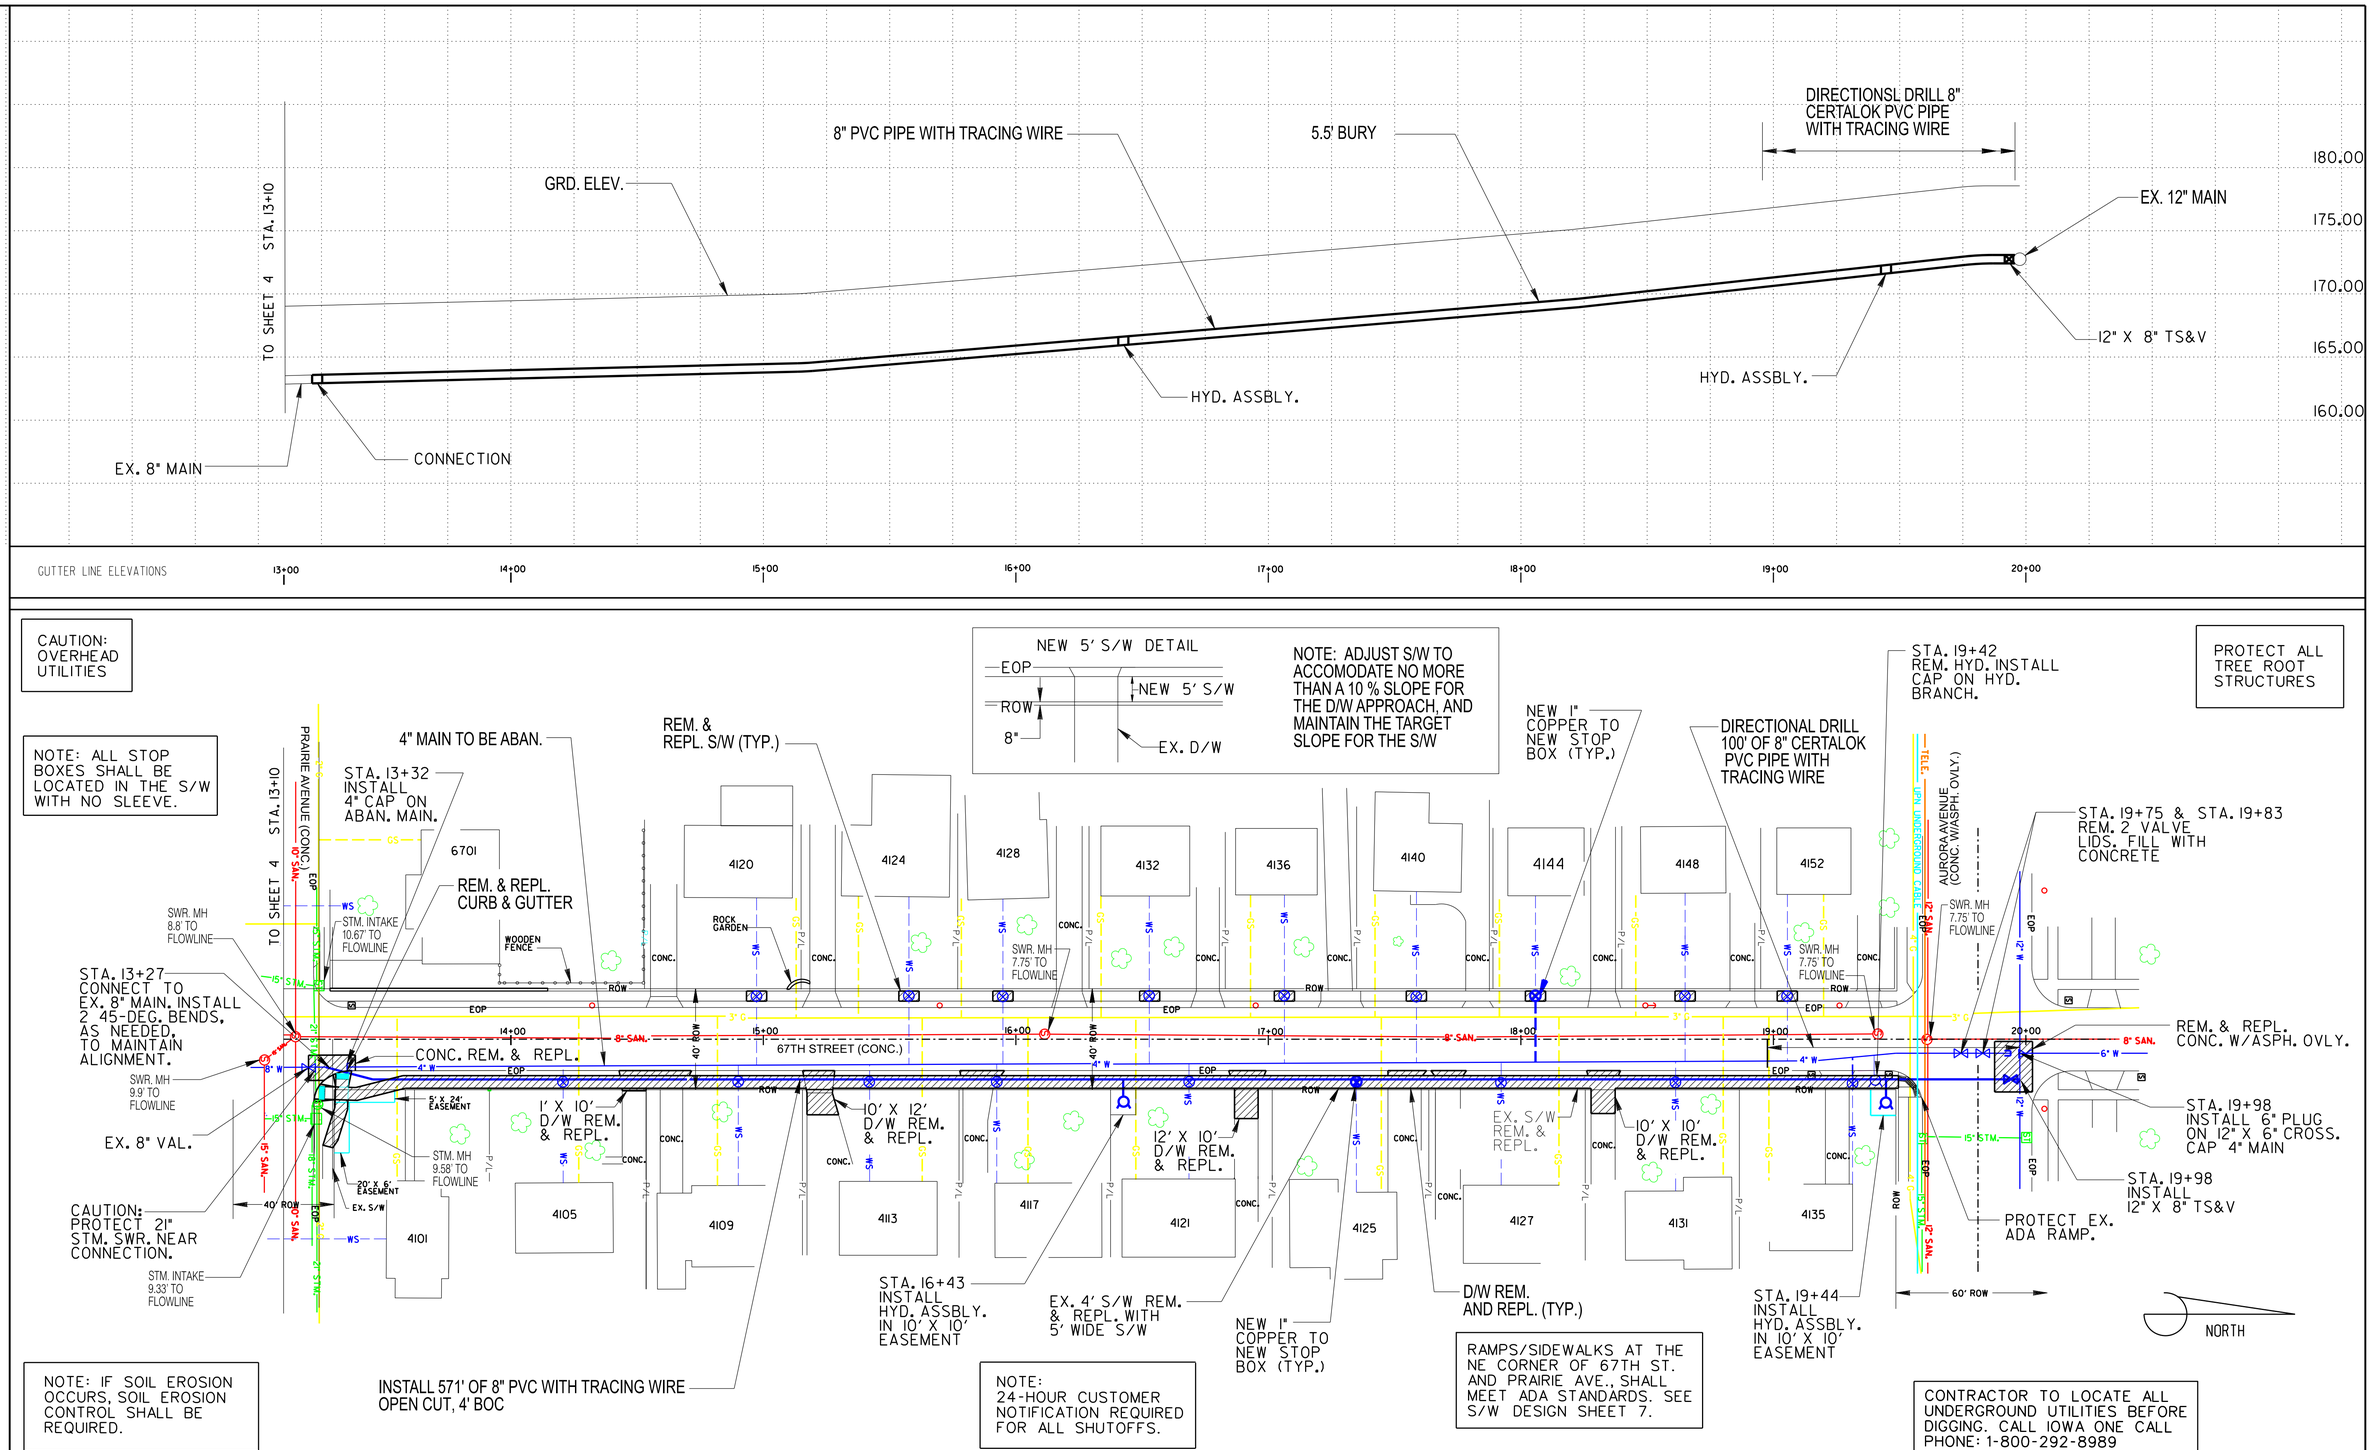

SCALE HORZ 1"=30'	DRAWN BY JW	
VERT 1"=5'	CHECKED BY GP	
DATE: 12/14/2020	CHECKED BY DA	

67TH STREET – PRAIRIE AVENUE TO AURORA AVENUE

2021-1 WATER SYSTEM IMPROVEMENTS

SHEET 5 OF 7