67TH ST. & PRAIRIE AVE.

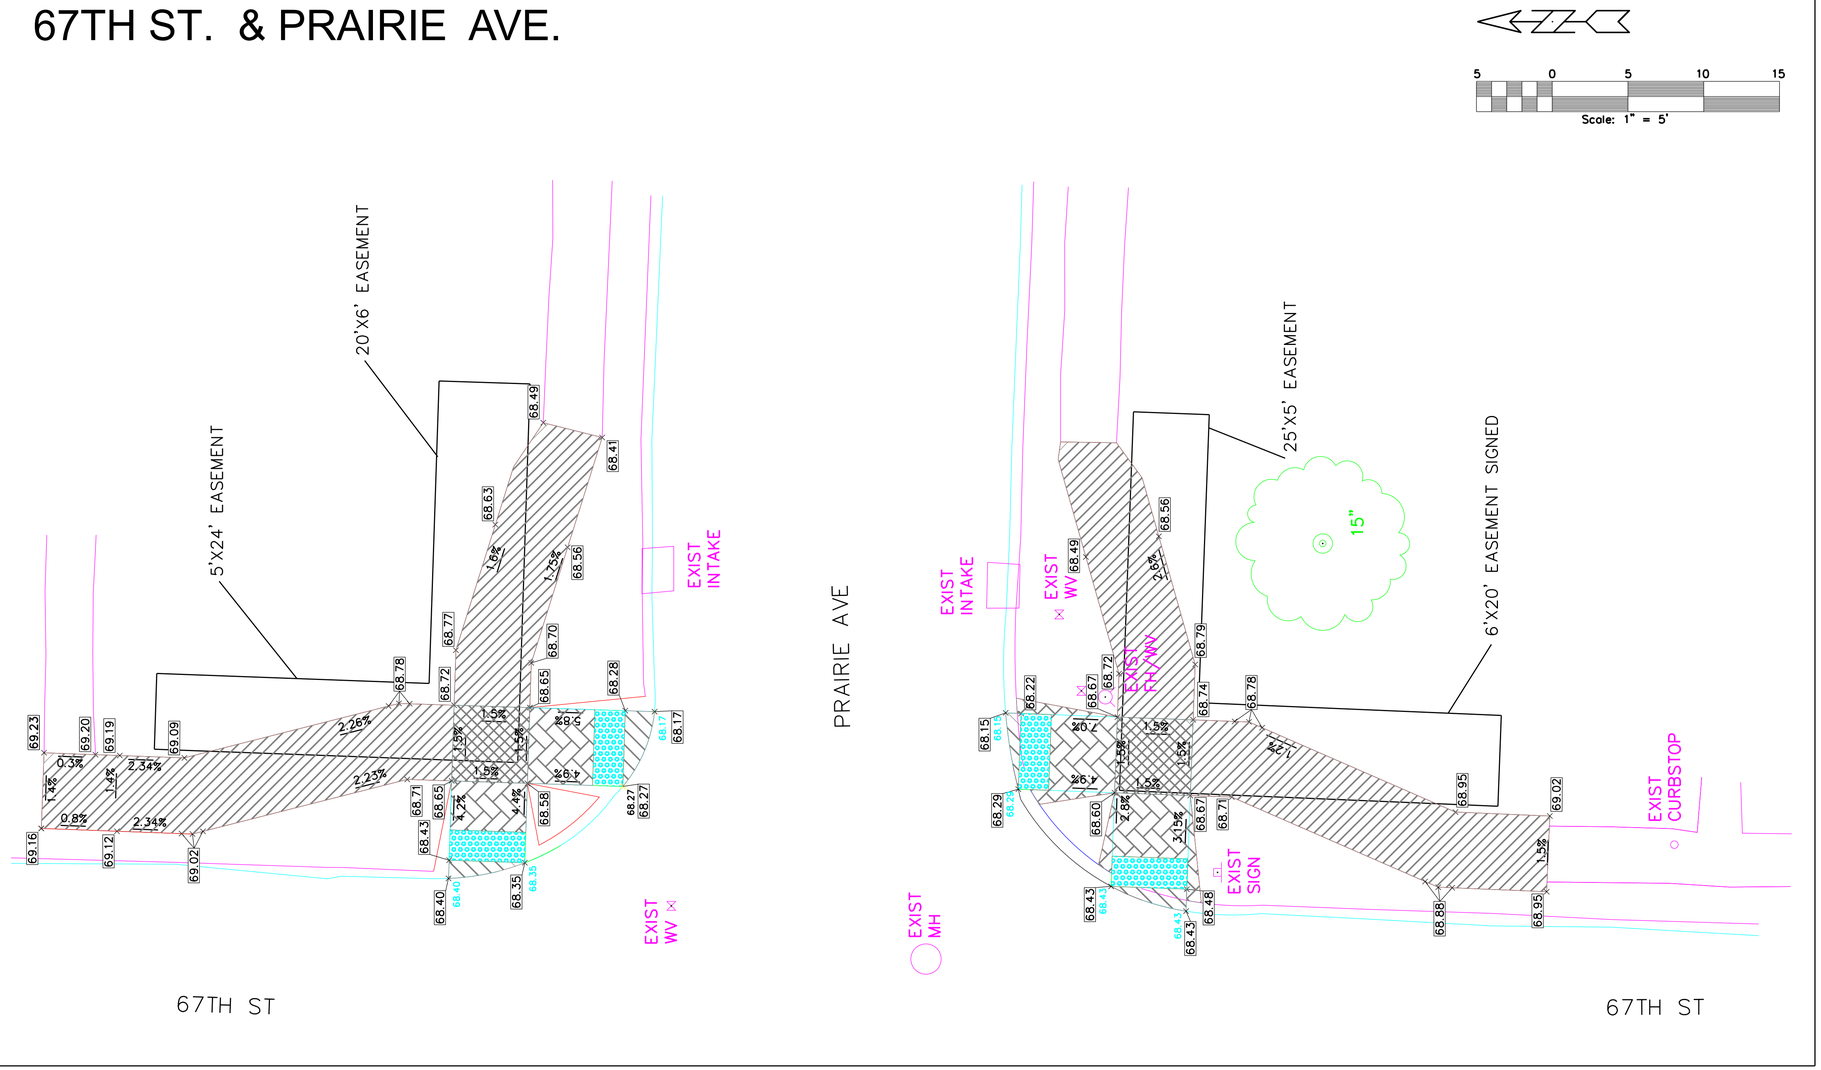

LEGEND - SIDEWALK CONSTRUCTION
NOT TO SCALE

LEGEND

- SIDEWALK - 4"
- RAMP - 6"
- TURNING SPACE - 6"
- DETECTABLE WARNING
- GRADE BREAK

NOTES ON TARGETS:

RAMP/SIDEWALK CROSS SLOPE:
1.5% TARGET
2.0% MAX

RAMP RUNNING SLOPE:
6.25% TARGET
8.3% MAX

TURNING SPACE, BOTH DIRECTIONS:
1.5% TARGET
2.0% MAX
4' X 4' MINIMUM AT RAMPS

	DESIGNED BY: JW	URBANDALE WATER UTILITY	SIDEWALK DESIGNS	2021-1 WATER SYSTEM IMPROVEMENT
	CHECKED BY: GP			SHEET 7 OF 7
DATE 12/14/20	APPROVED BY: DA			