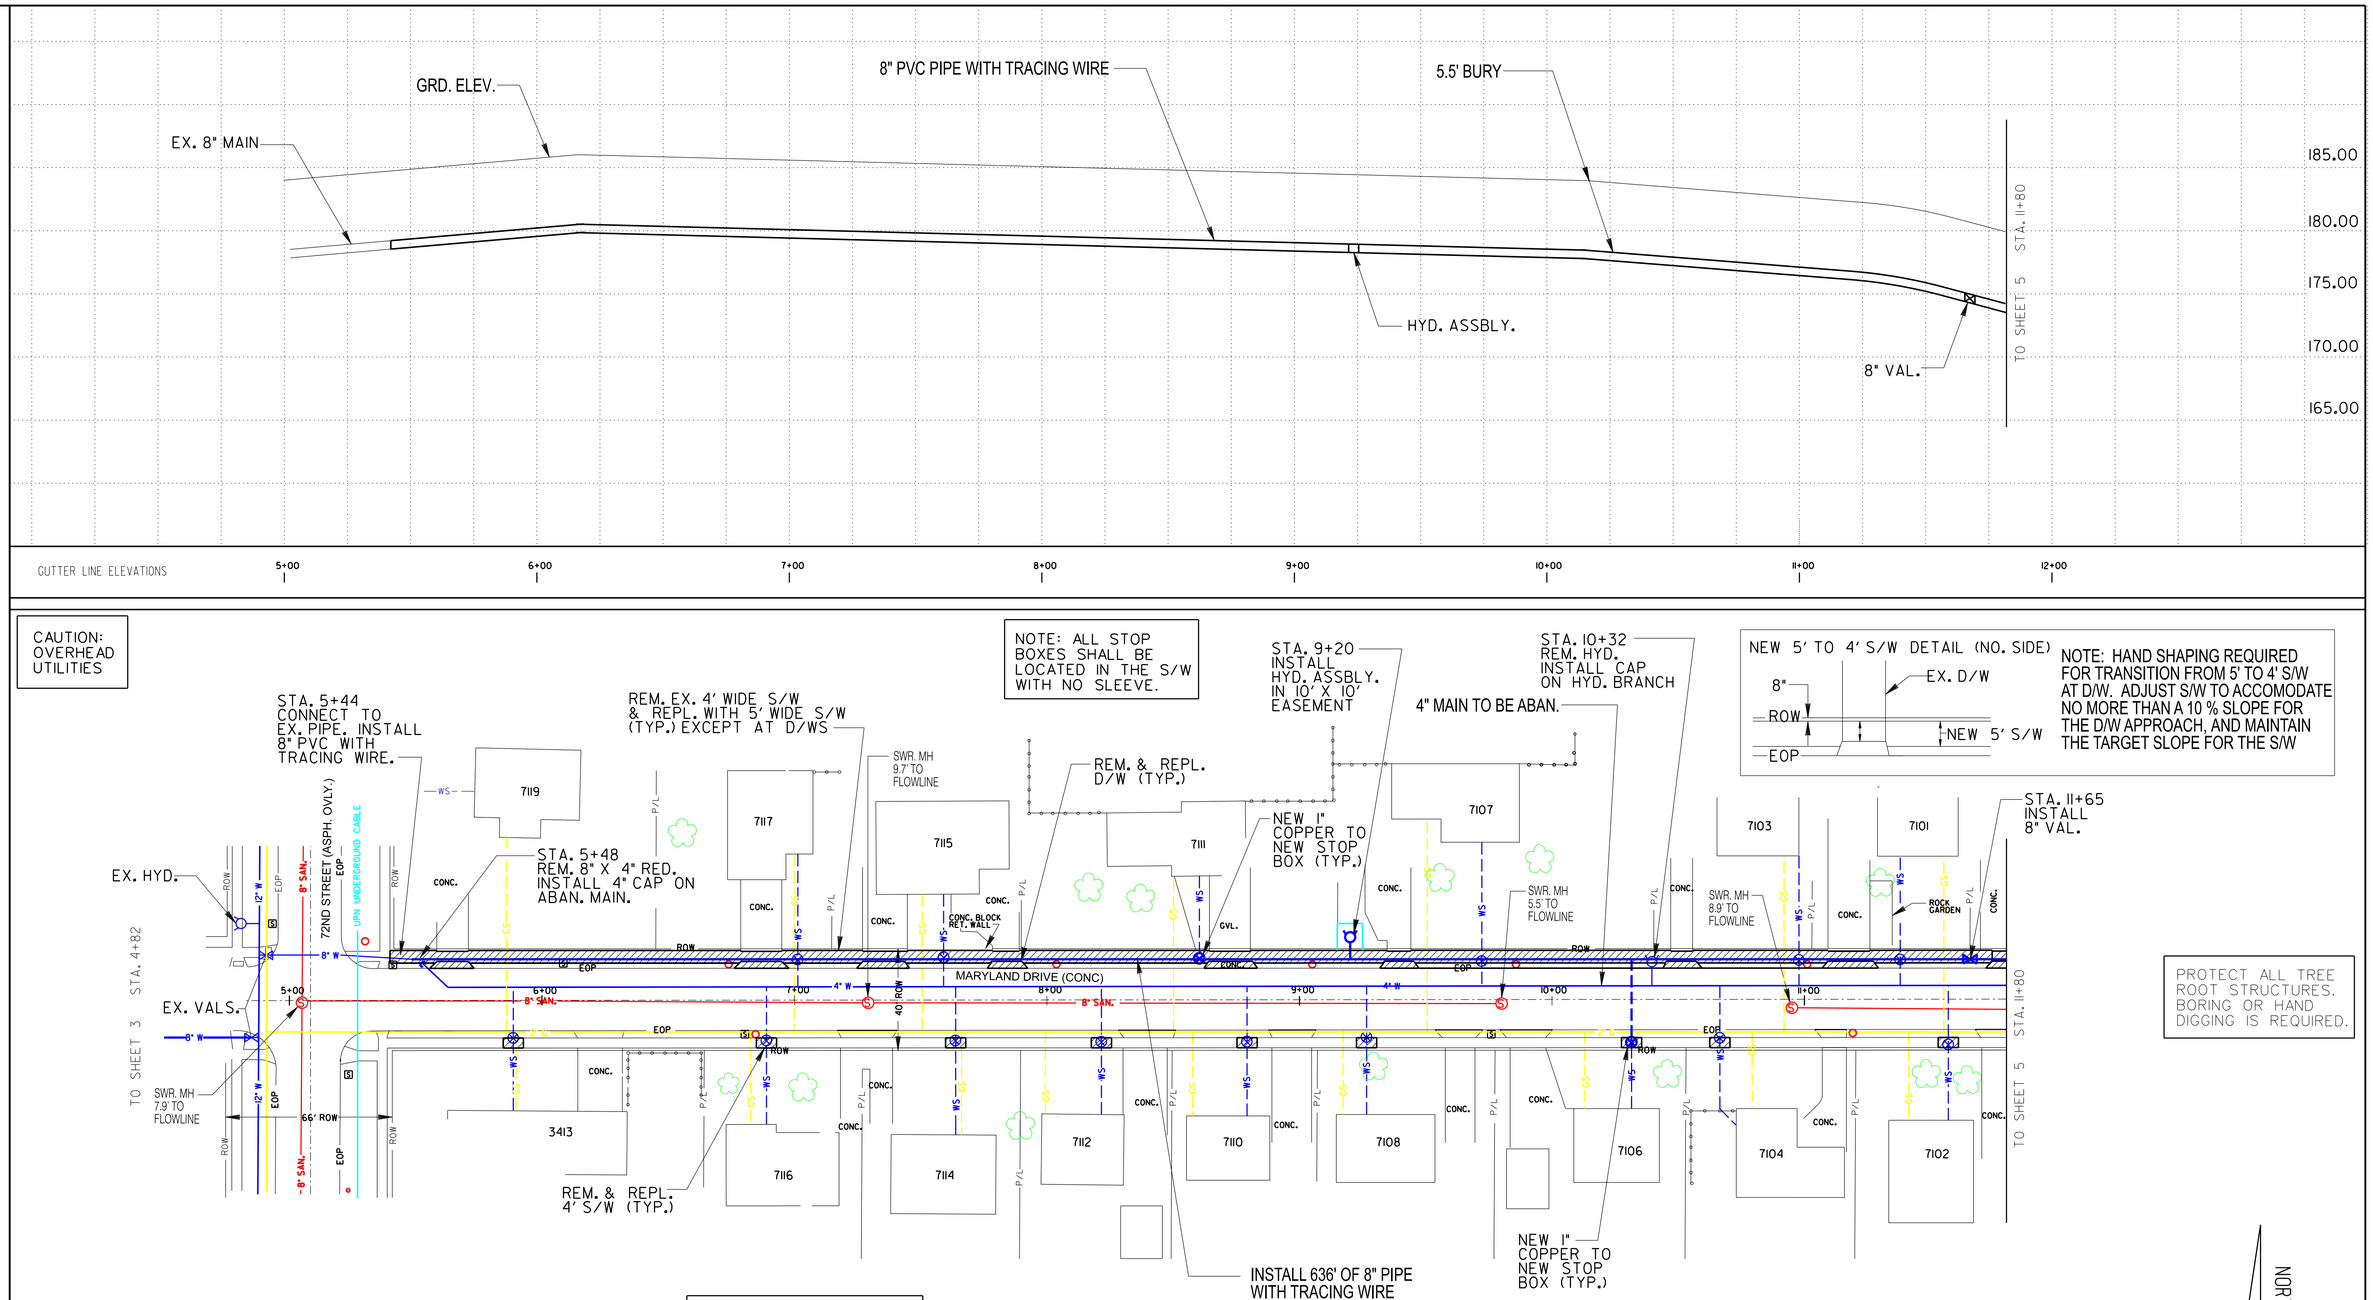

NOTE: IF SOIL EROSION OCCURS, SOIL EROSION CONTROL SHALL BE REQUIRED.

NOTE: 24-HOUR CUSTOMER NOTIFICATION REQUIRED FOR ALL SHUTOFFS.

NOTE: S/W ON NORTH SIDEOF MARYLAND DR. SHALL BE 5' EXCEPT AT D/WS. S/W WILL REDUCE TO 4' AT THE D/WS. TAPER S/W FOR TRANSITION AT THE D/WS.

CONTRACTOR TO LOCATE ALL UNDERGROUND UTILITIES BEFORE DIGGING. CALL IOWA ONE CALL PHONE: 1-800-292-8989

SCALE HORZ 1"=30'	DRAWN BY JW	URBANDALE WATER UTILITY	MARYLAND DRIVE – 72ND STREET TO 7102 MARYLAND DRIVE	2021-2 WATER SYSTEM IMPROVEMENTS
VERT 1"=5'	CHECKED BY DA			SHEET 4 OF 9
DATE: 02/09/21	CHECKED BY DA			